NOTES

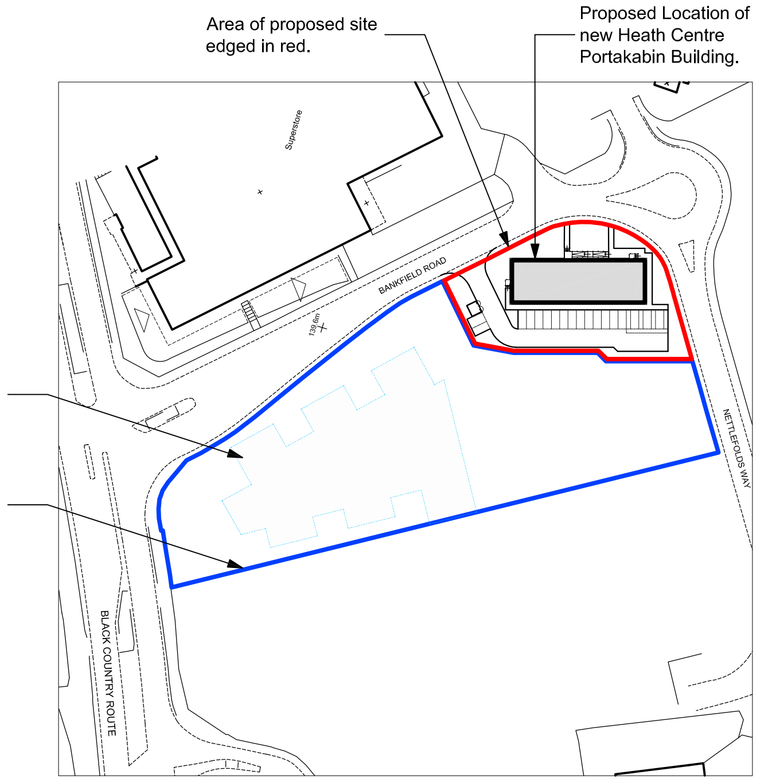

Location Plan ~ 1:250

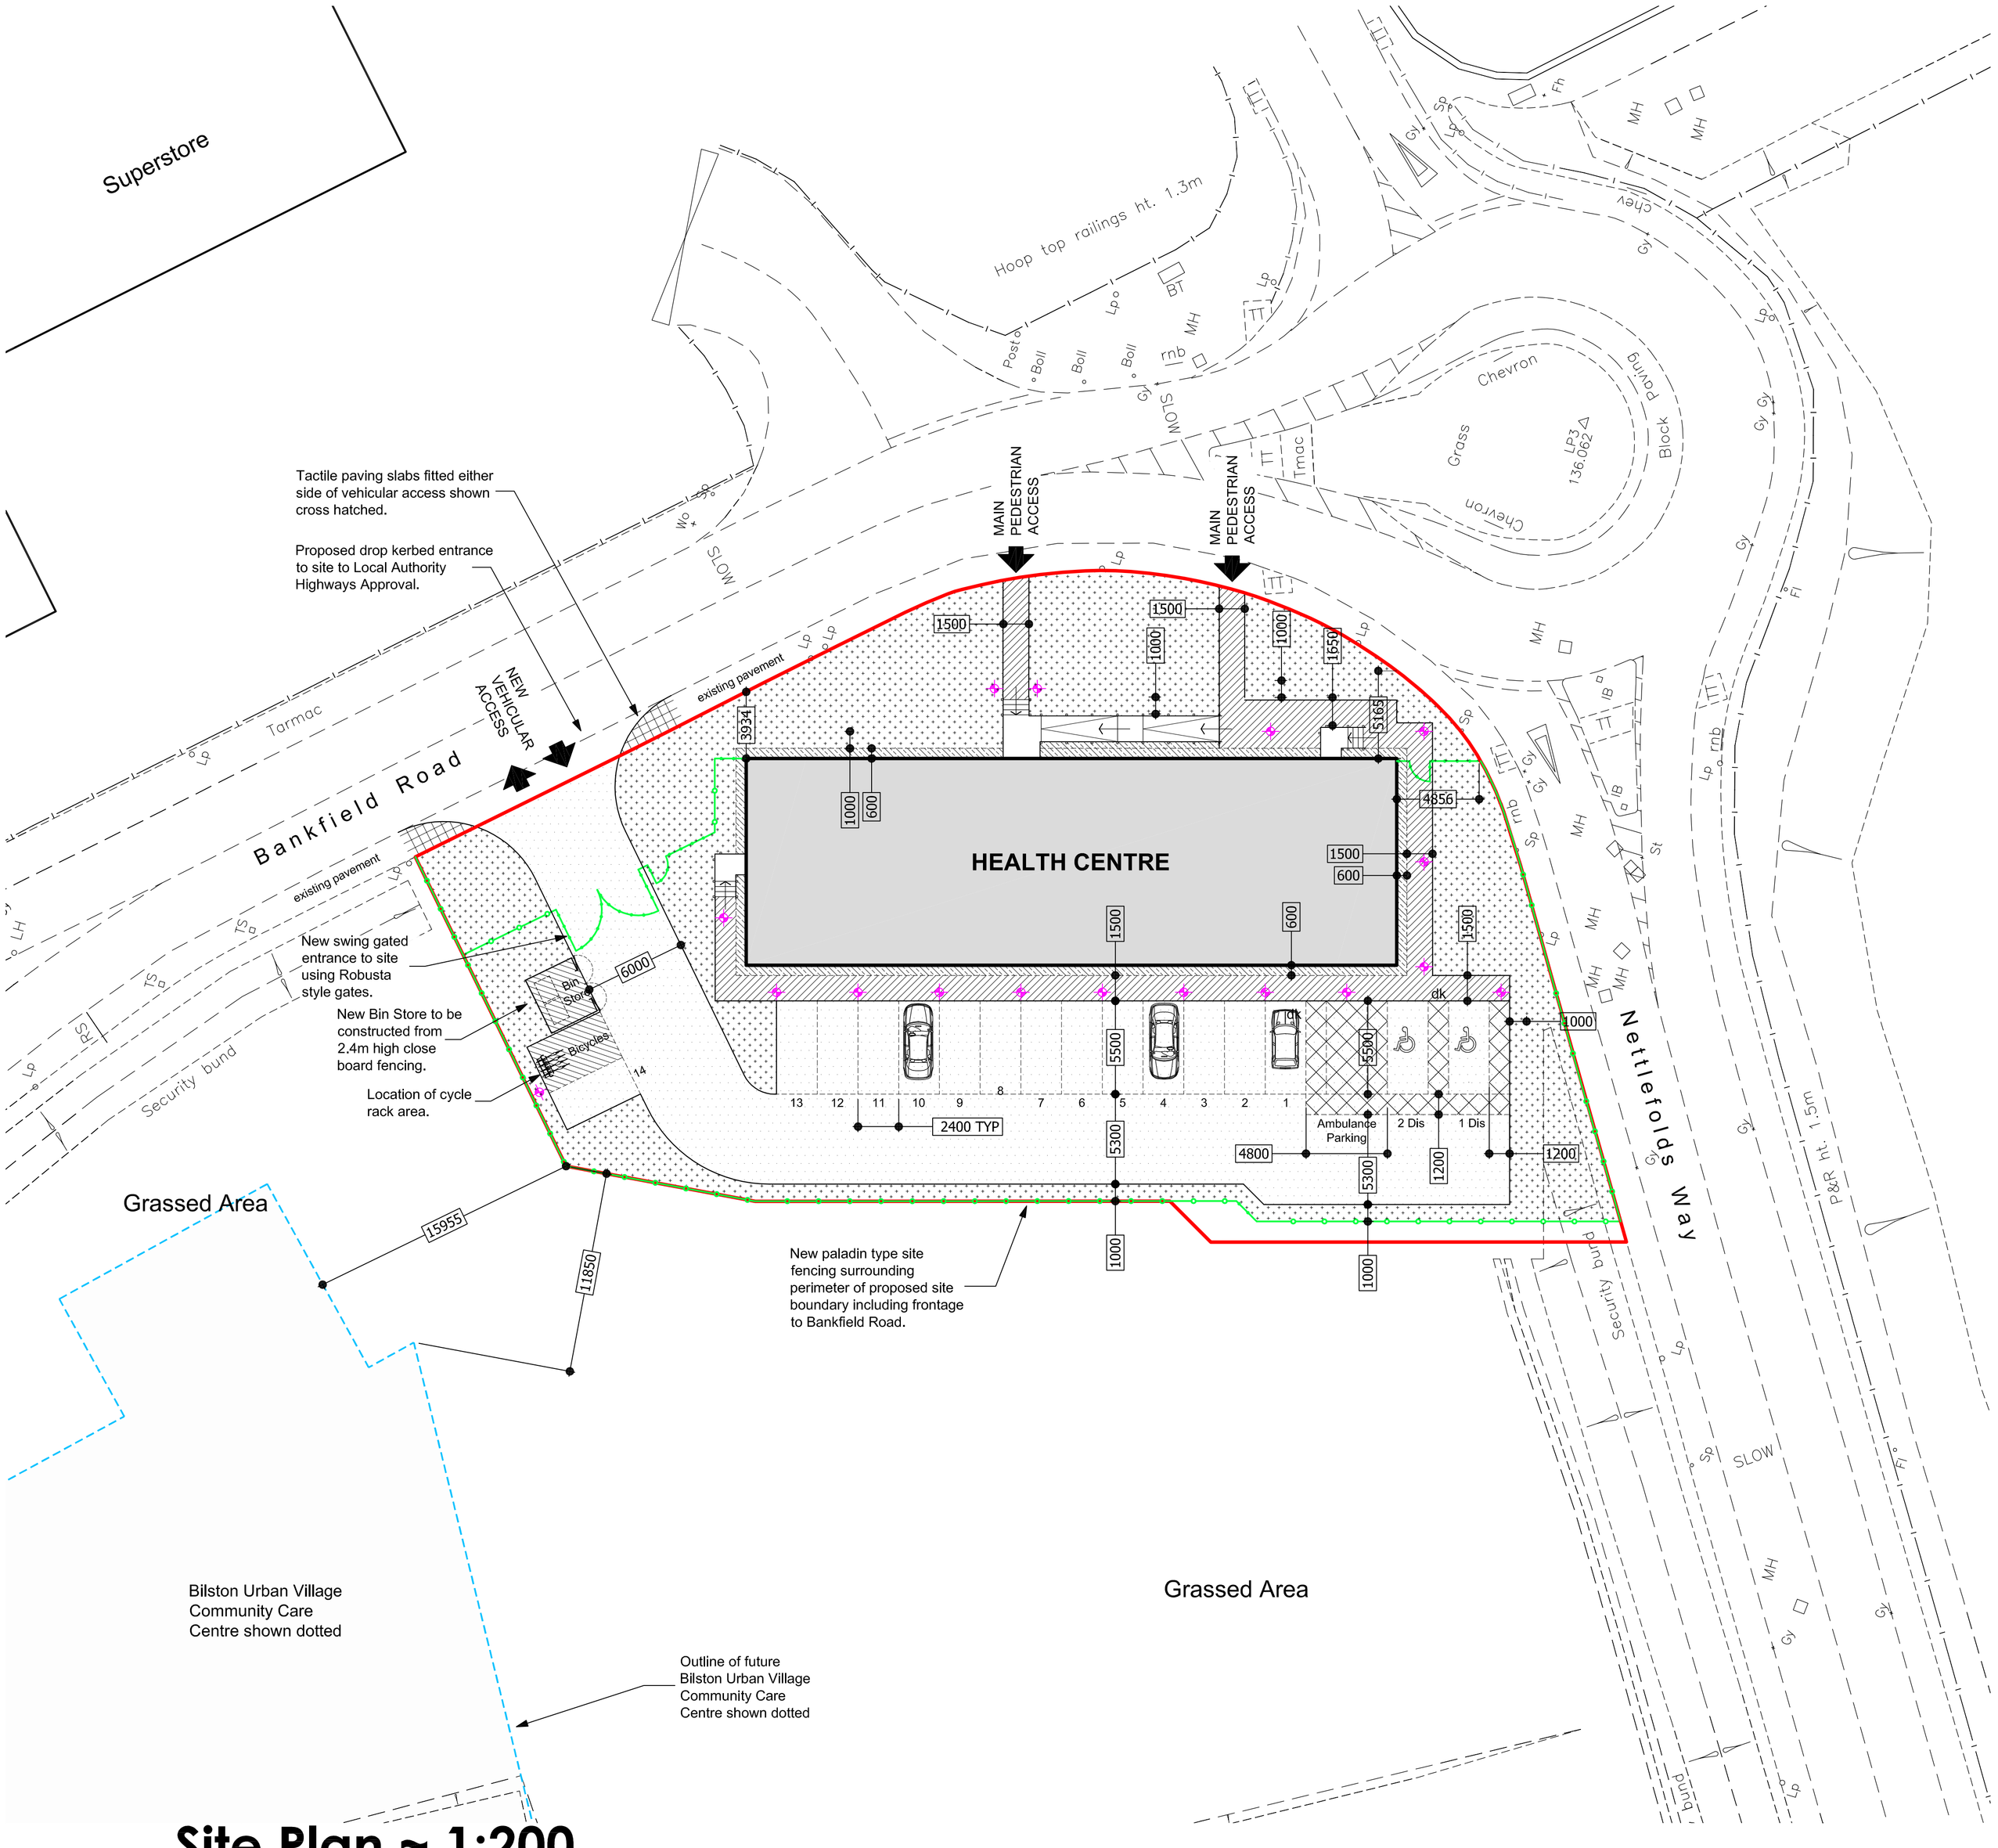

Site Plan ~ 1:200

NOTES

For details of Paladin Perimeter Fencing, Robusta Swing Gate & Bin Store details see our drawing no.PK02-08-30.

KEY

- MAINTENANCE STRIP - CONCRETE SLABS
- GRASS / LANDSCAPING
- PERMEABLE STONE MASTIC ASPHALT (SMA)
- CONCRETE PAVING SLABS OR CONCRETE PAVIORS
- PALADIN FENCING 2.4m high
- Setting Out Co-ordinates relative to Ordnance Survey Grid - *(figures in meters)*
- BOLLARD LIGHTING - 900mm high (suggested layout)

REVISION	DETAILS	DATE	INITIALS
REV F	Red line boundary & fencing details adjacent to Nettlefolds Way amended.	18.03.09	CH
REV E	Car parking spaces amended to 2400x5500 as requested by WBC. Fencing to front of building amended as requested by WBC. Triangular piece of land to south of PK building added to development. - fencing & landscaping amended to suit.	17.03.09	CH
REV D	Visitors cycle parking to front of building omitted & fencing layout amended to suit.	02.03.09	CH
REV C	Flooring finish to Bicycle Storage amended. Tactile paving added either side of vehicular access locations.	20.02.09	CH

AMENDMENTS

DRAWING No.

PK08-08-10 rev F

CLIENT:

WOLVERHAMPTON PCT

PROJECT:

PROPOSED HEALTH CENTRE PORTAKABIN
BUILDING OFF BANFIELD ROAD, BILSTON
URBAN VILLAGE, WOLVERHAMPTON.

DRAWING TITLE:

PROPOSED SITE & LOCATION PLAN

SCALE: 1:200 & 1:1250@A1 DATE: JAN 2009

DRAWN BY: CADMAN CHECKED BY: -

Portakabin

PORTAKABIN LTD POTTERTON WAY SMETHWICK WEST MIDLANDS B66 1AT
T: 0121 5654000 F: 0121 5558472 E: totalsolutions@portakabin.co.uk